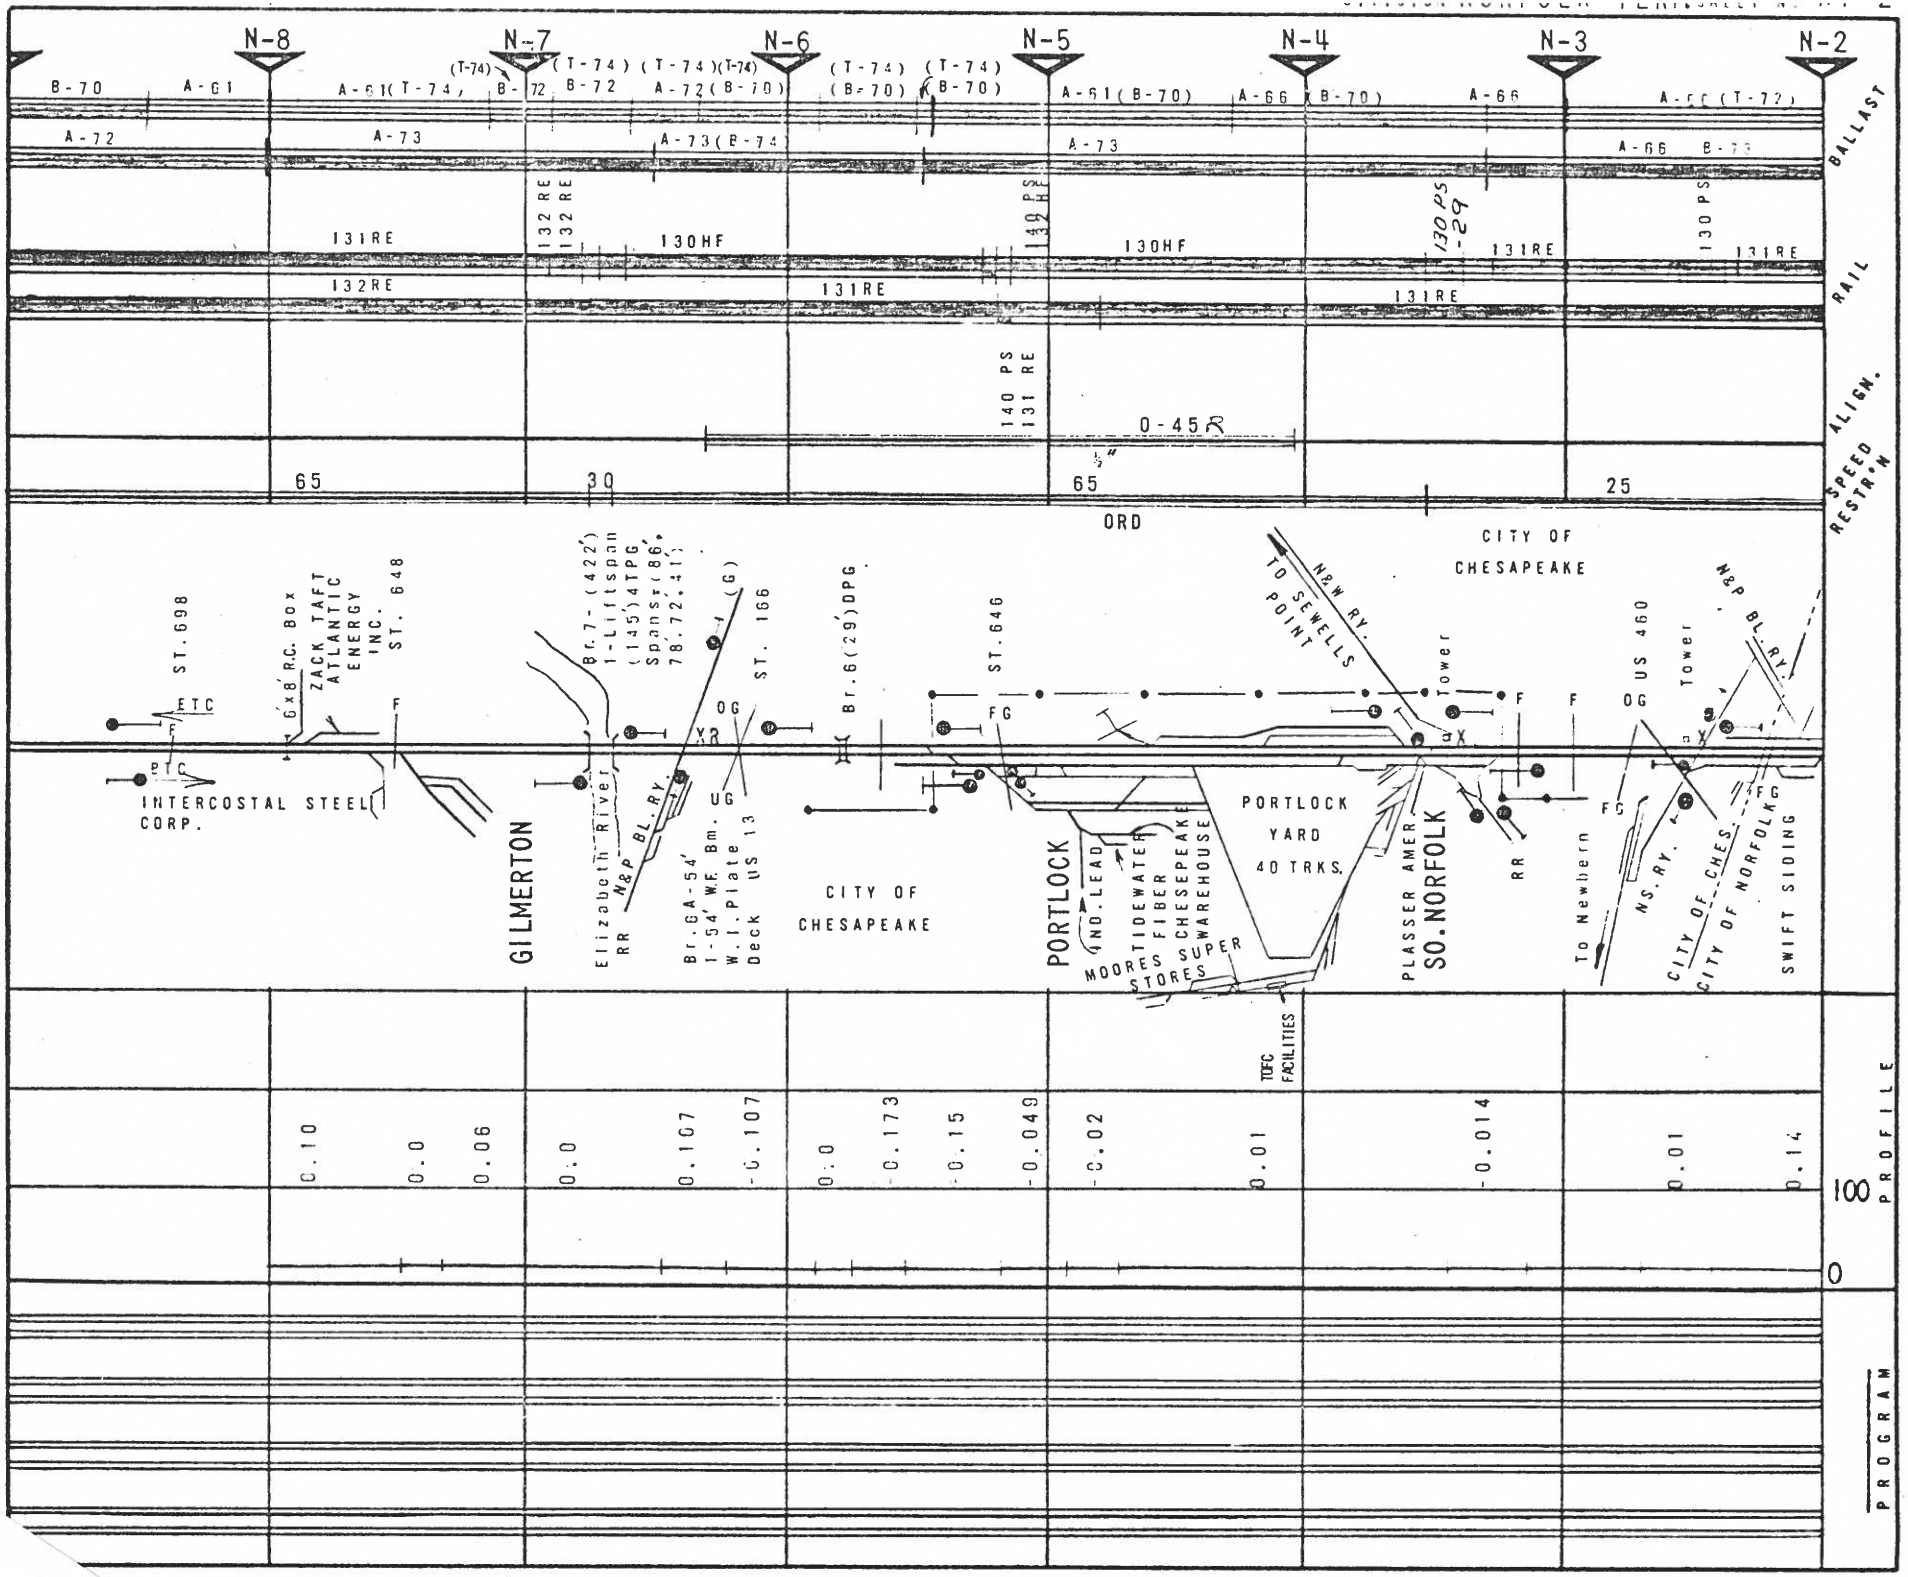
N-8
N-7
N-6
N-5
N-4
N-3
N-2
BALLAST
RAIL
ALIGN.
SPEED RESTR'N
PROFILE
PROGRAM
B-70
A-61
A-72
A-73
A-66
131RE
132RE
130HF
130 PS
131RE
0-45R
65
30
65
25
ORD
ST. 698
ETC
PTC
6'x8' R.C. Box
ZACK TAFT ATLANTIC ENERGY INC.
ST. 648
INTERCOSTAL STEEL CORP.
GILMERTON
Elizabeth River
RR
N&P BL. RY.
Br. 7 - (422') 1-Liftspan (145') 4TPG Spans (86', 78', 72', 41')
Br. GA-54' 1-54' W.F. Bm. W.I. Plate Deck US 13
ST. 166
Br. 6 (29') DPG
CITY OF CHESAPEAKE
ST. 646
PORTLOCK
NO. LEAD
TIDEWATER FIBER WAREHOUSE
MOORES SUPER STORES
PORTLOCK YARD 40 TRKS.
TOFC FACILITIES
N&W RY.
TO SEWELLS POINT
PLASSER AMER.
SO. NORFOLK
Tower
US 460
To Newhern
N.S. RY.
CITY OF CHES.
CITY OF NORFOLK
SWIFT SIDING
N&P BL. RY.
0.10
0.0
0.06
0.0
0.107
-0.107
0.0
-0.173
-0.15
-0.049
-0.02
0.01
-0.014
0.01
0.14
100
0