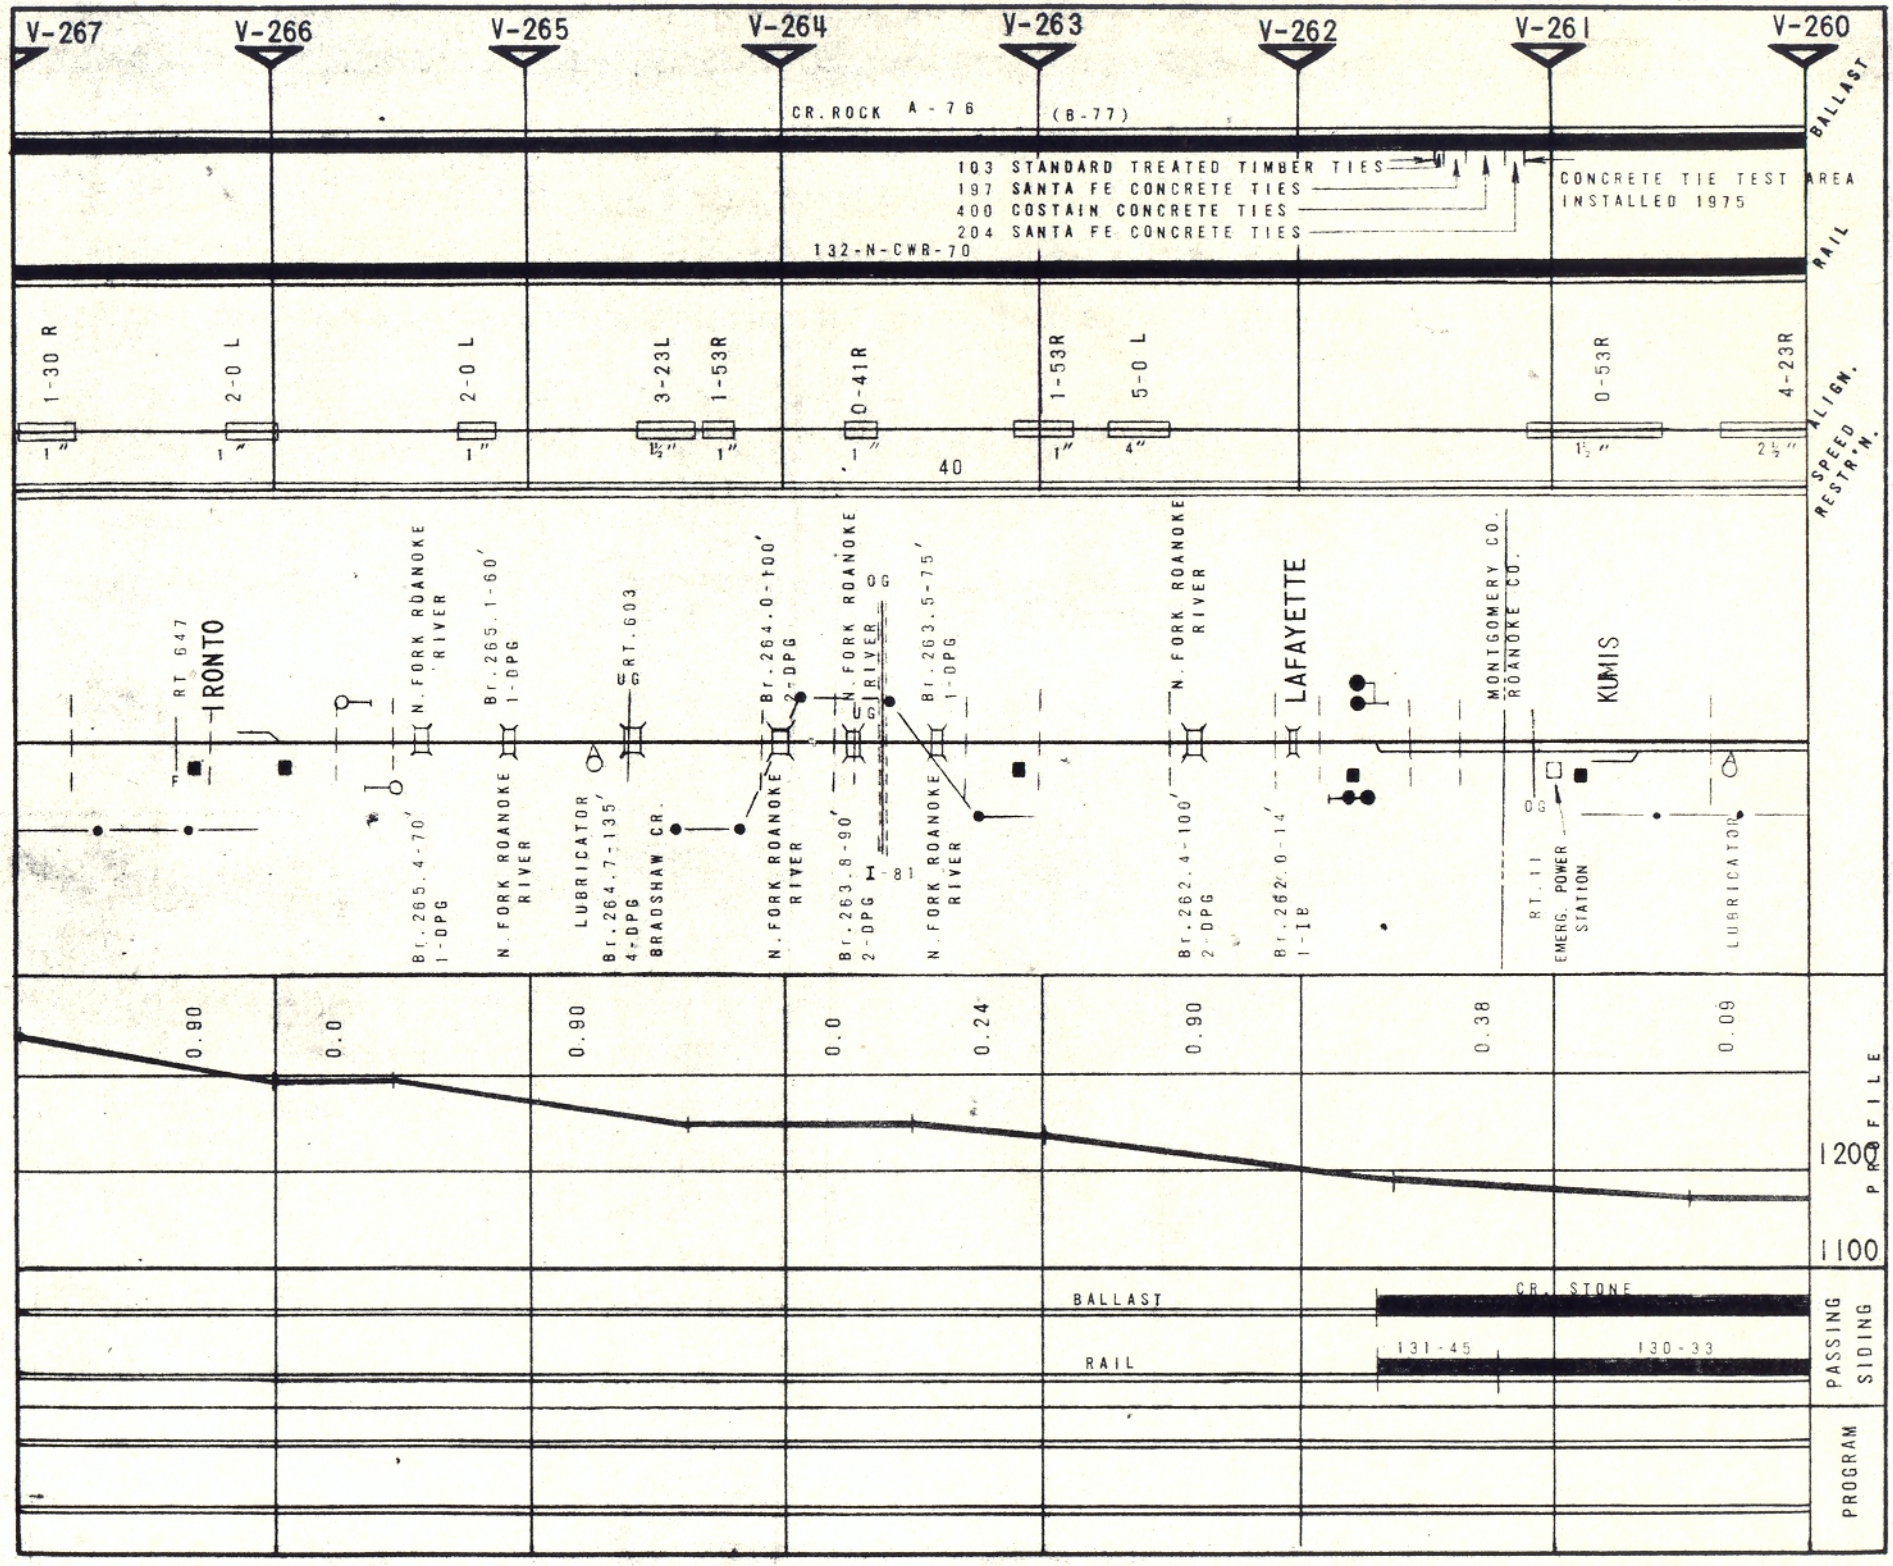
V-267
V-266
V-265
V-264
V-263
V-262
V-261
V-260
BALLAST
CR. ROCK A-76 (B-77)
103 STANDARD TREATED TIMBER TIES
197 SANTA FE CONCRETE TIES
400 COSTAIN CONCRETE TIES
204 SANTA FE CONCRETE TIES
CONCRETE TIE TEST AREA INSTALLED 1975
132-N-CWR-70
RAIL
1-30 R
2-0 L
2-0 L
3-23L
1-53R
0-41R
1-53R
5-0 L
0-53R
4-23R
ALIGN.
SPEED RESTR'N.
40
RT 647
IRONTO
N. FORK ROANOKE RIVER
Br. 265.1-60' 1-DPG
RT. 603
Br. 264.0-100' 2-DPG
N. FORK ROANOKE RIVER
Br. 263.5-75' 1-DPG
N. FORK ROANOKE RIVER
LAFAYETTE
MONTGOMERY CO.
ROANOKE CO.
KUMIS
Br. 265.4-70' 1-DPG
N. FORK ROANOKE RIVER
LUBRICATOR
Br. 264.7-135' 4-DPG
BRADSHAW CR.
N. FORK ROANOKE RIVER
Br. 263.8-90' 2-DPG
N. FORK ROANOKE RIVER
Br. 262.4-100' 2-DPG
Br. 262.0-14' 1-IB
RT. 11
EMERG. POWER STATION
LUBRICATOR
0.90
0.0
0.90
0.0
0.24
0.90
0.38
0.09
PROFILE
1200
1100
BALLAST
CR. STONE
RAIL
131-45
130-33
PASSING SIDING
PROGRAM