


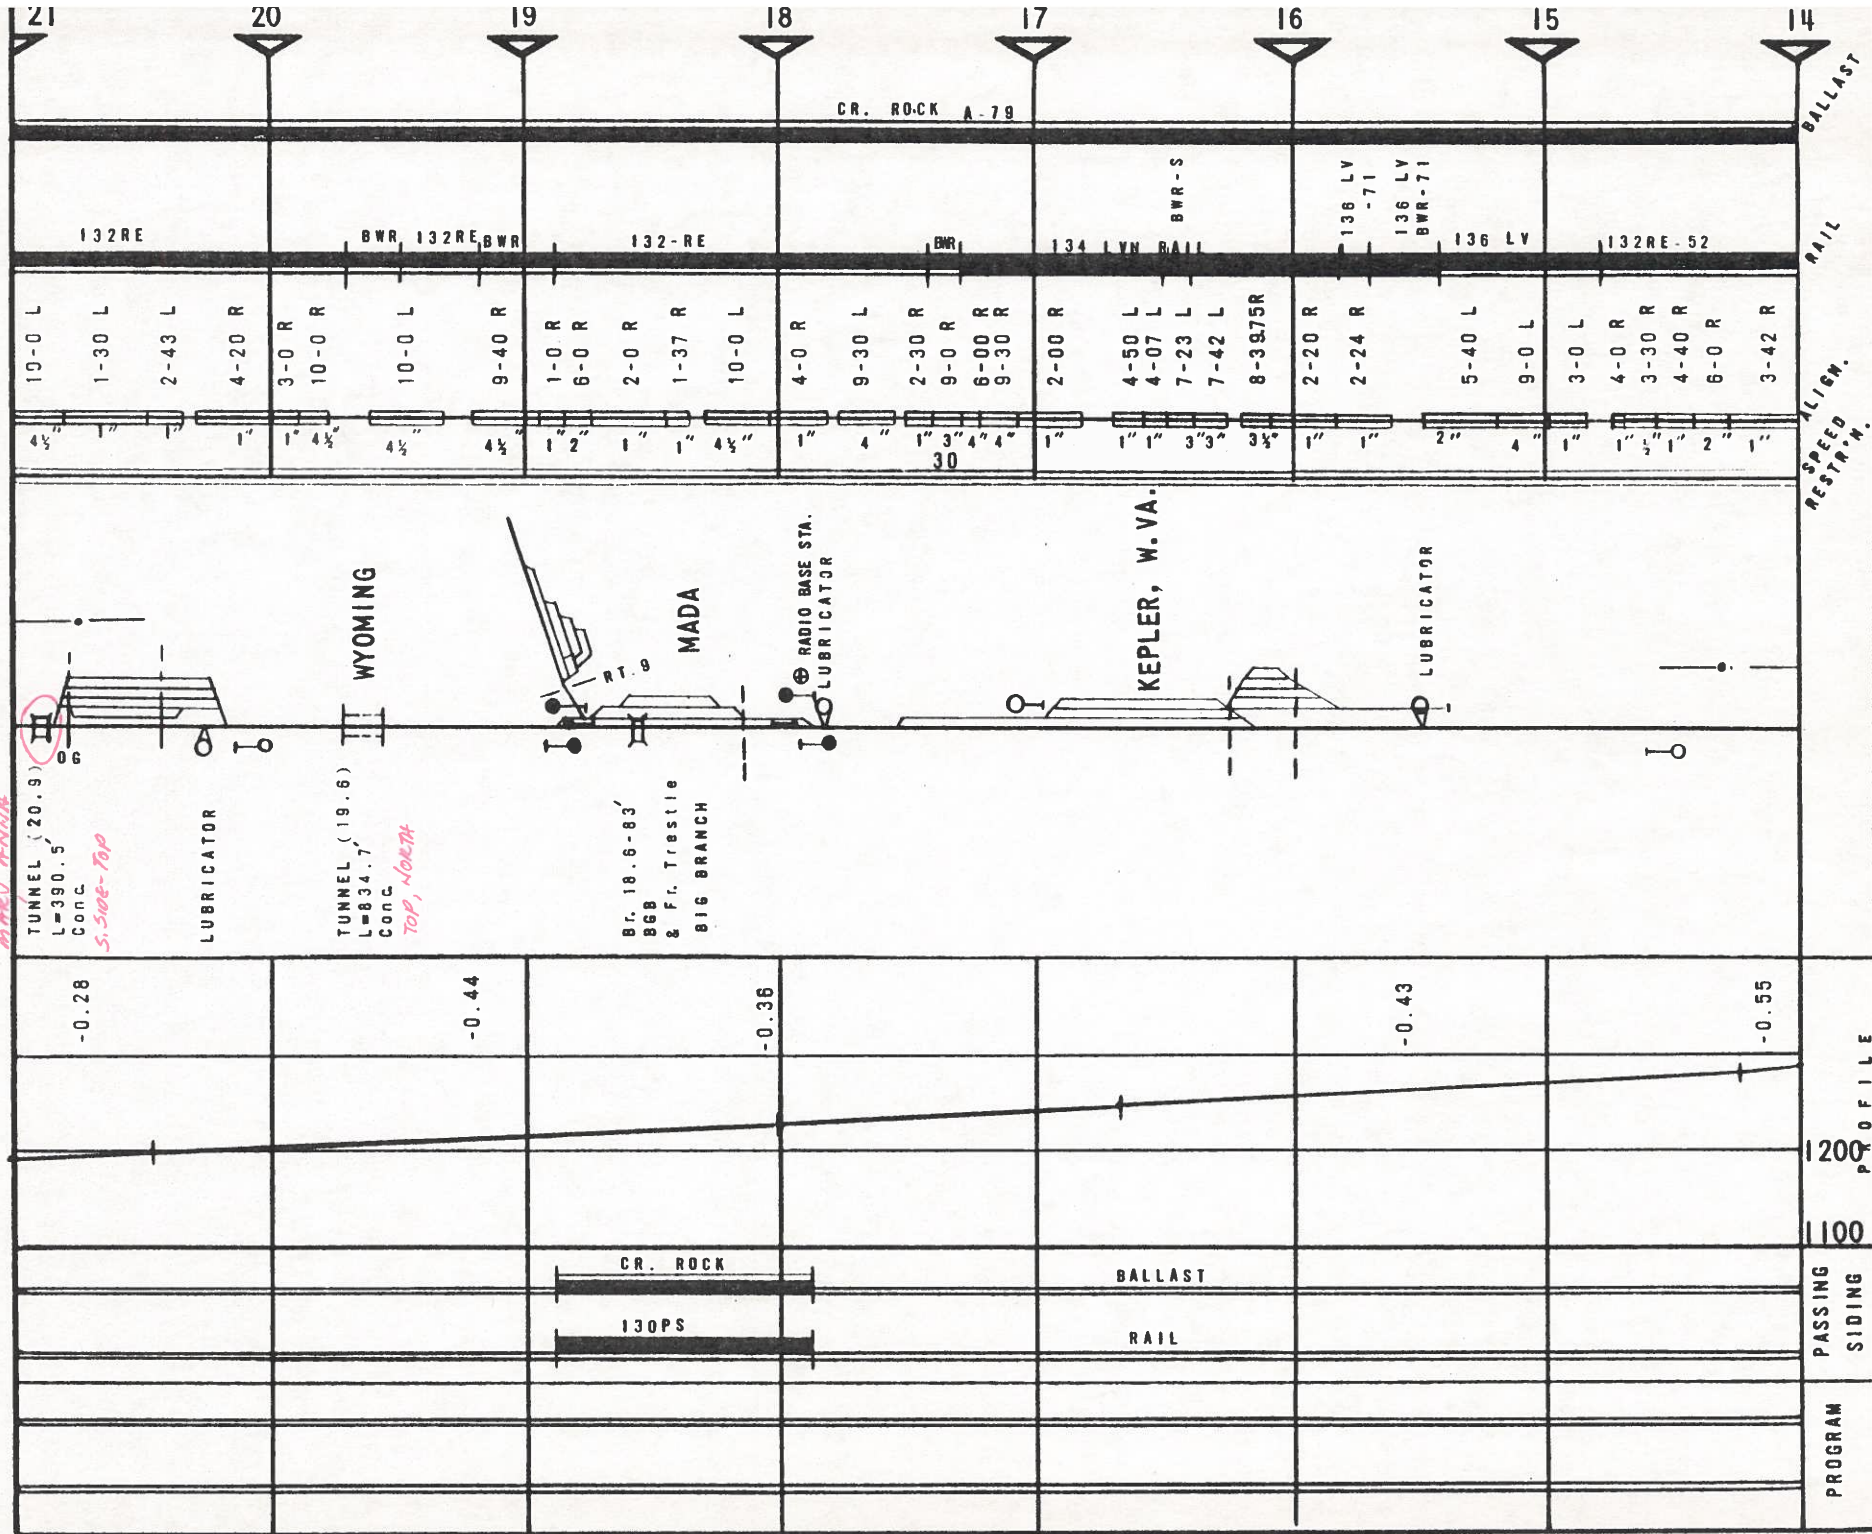

MARY ANNA

TUNNEL (20.9)
L=390.5
Conc
5.500-Top

LUBRICATOR

TUNNEL (19.6)
L=834.7
Conc
TOP, NORTH

RT. 8
MADA
868
& F. Trestle
BIG BRANCH

RADIO BASE STA.
LUBRICATOR

KEPLER, W. VA.

LUBRICATOR

PROGRAM
PASSING
SIDING