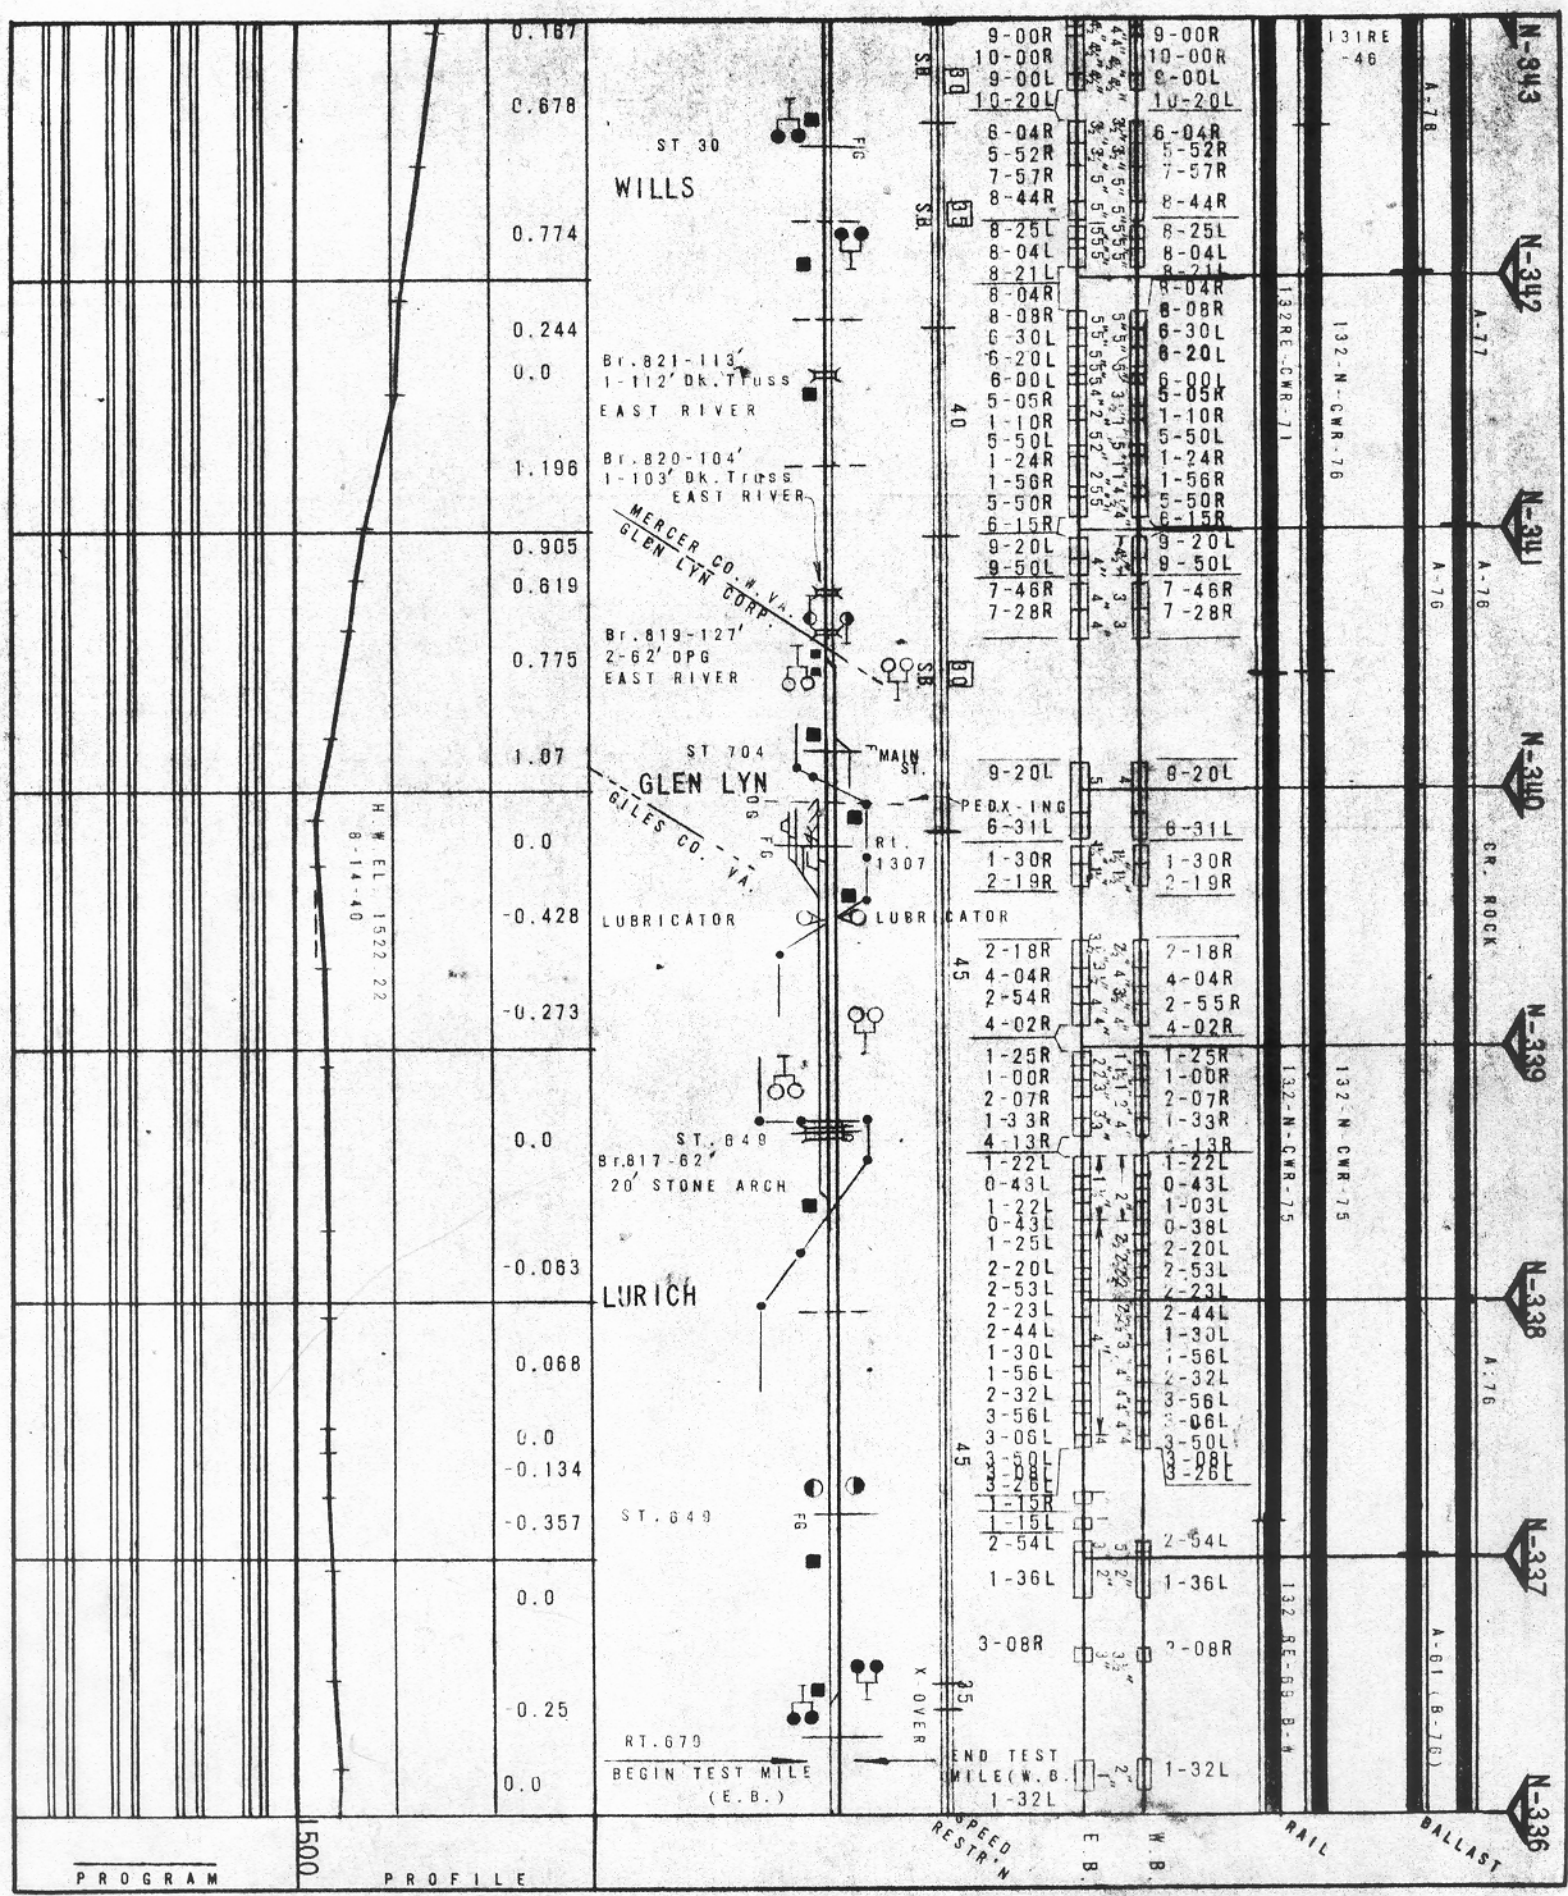
WILLS
ST 30
Br.821-113'
1-112' Dk. Truss
EAST RIVER
Br.820-104'
1-103' Dk. Truss
EAST RIVER
MERCER CO., W. VA.
GLEN LYN CORP.
Br.819-127'
2-62' DPG
EAST RIVER
ST 704
MAIN ST.
GLEN LYN
GILES CO., VA.
Rt. 1307
LUBRICATOR
LUBRICATOR
ST. 649
Br.817-62'
20' STONE ARCH
LURICH
ST. 649
RT. 670
BEGIN TEST MILE (E.B.)
END TEST MILE (W.B.)
X OVER
PED. X-ING
SB
FG
H.W. EL. 1522.22 8-14-40
PROGRAM
PROFILE
SPEED RESTR'N
E.B.
W.B.
RAIL
BALLAST
CR. ROCK
131RE-46
132RE-CWR-71
132-N-CWR-76
132-N-CWR-75
132RE-69 B-4
A-78
A-77
A-76
A-61 (B-76)
N-343
N-342
N-341
N-340
N-339
N-338
N-337
N-336